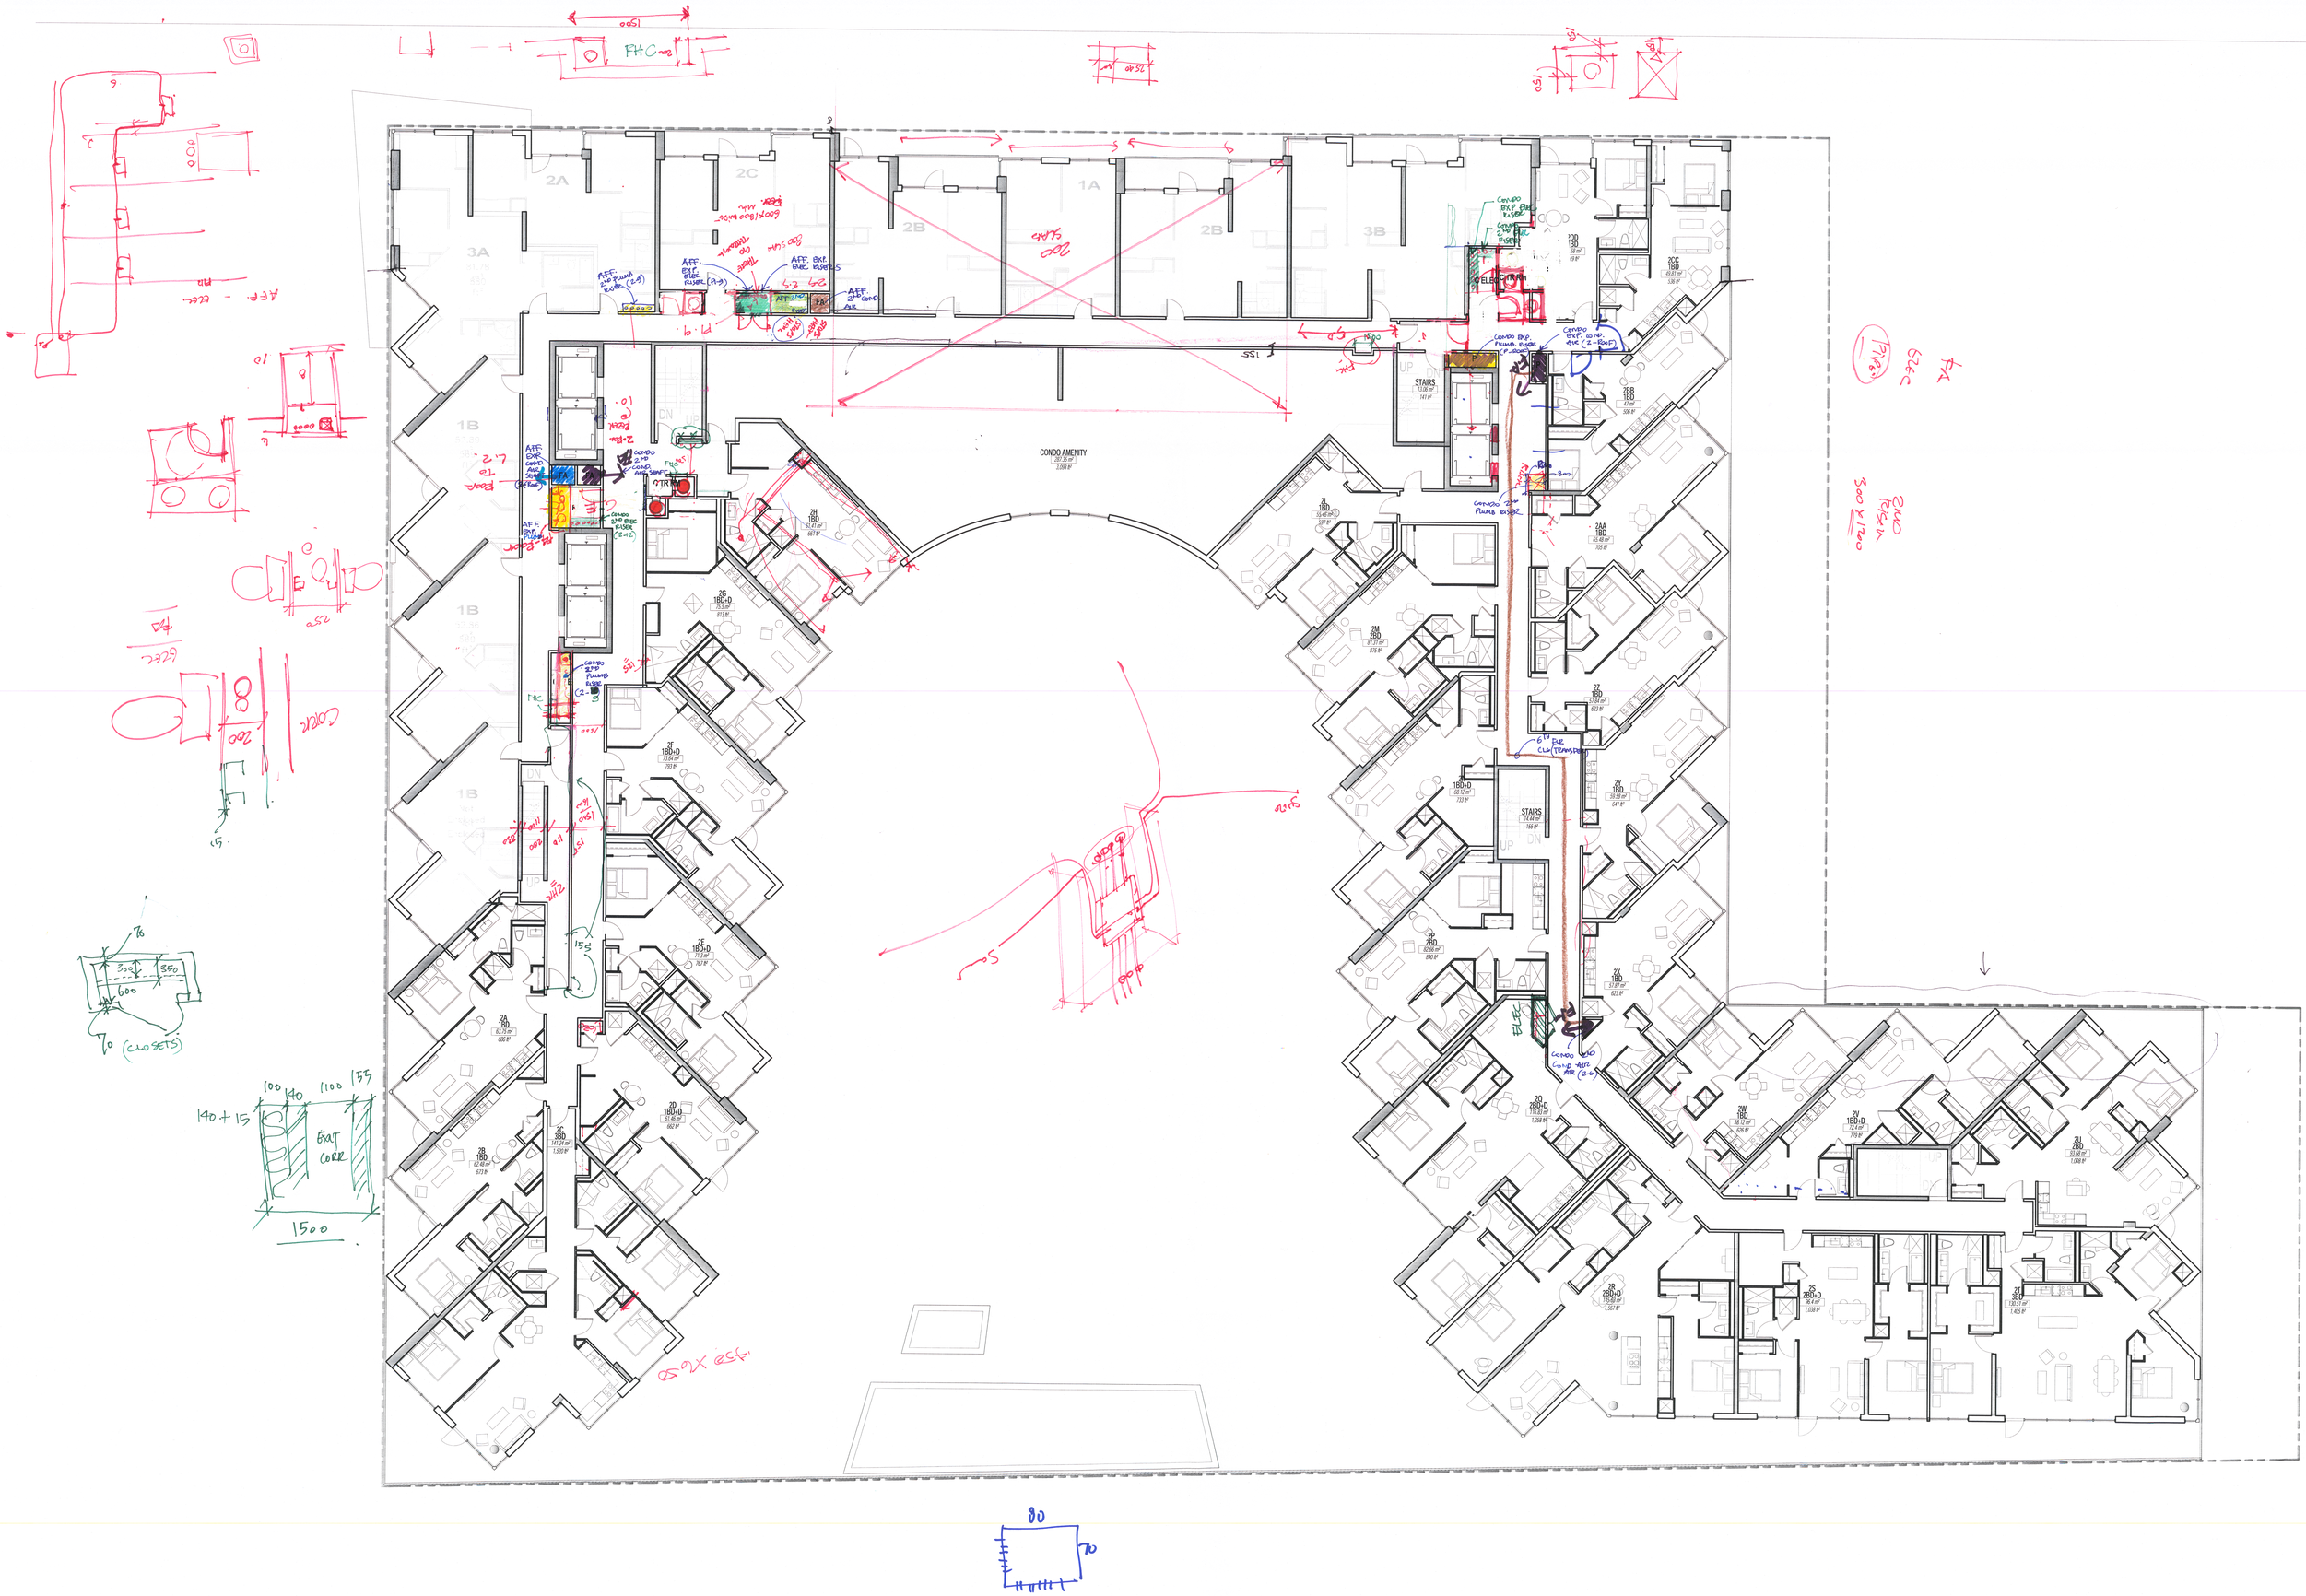

Hines TRIDEL® | ARQUITECTONICA

LEVEL 02 OVERALL FLOOR PLAN | SCALE: 1 : 100 | Bayside R3R4 | PO.02