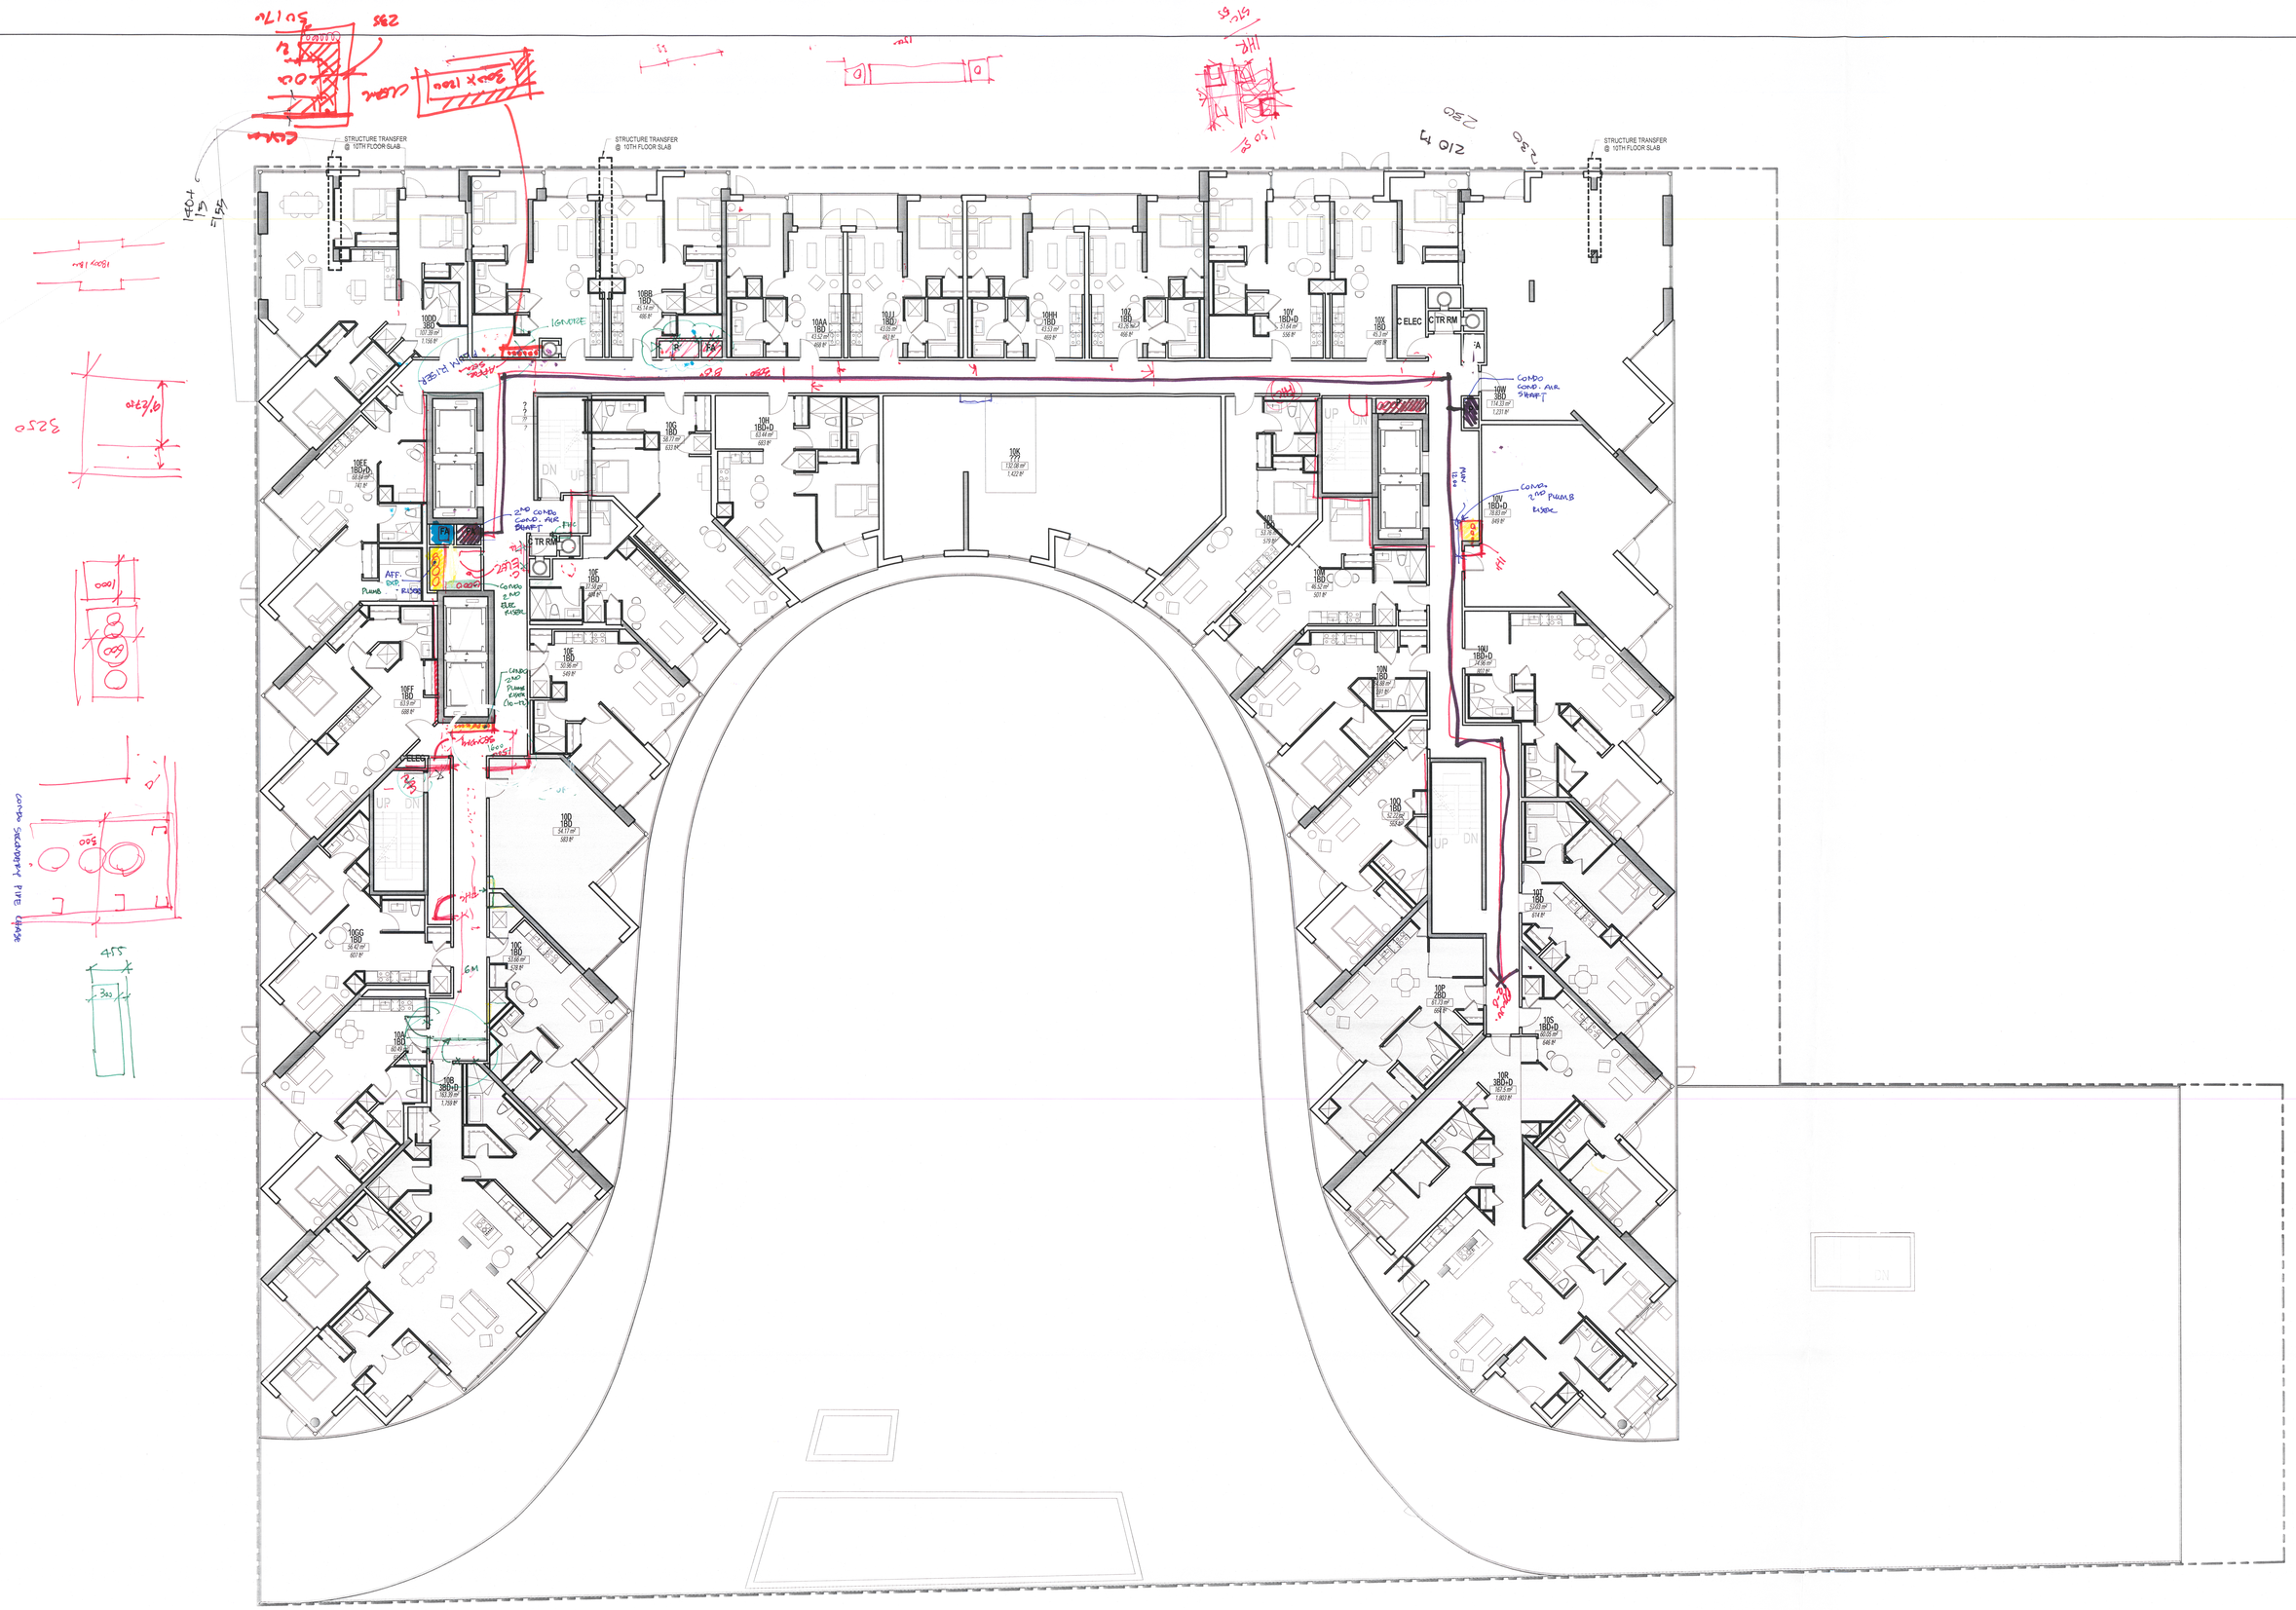

Hines TRIDEL® | ARQUITECTONICA | LEVEL 10 OVERALL FLOOR PLAN | SCALE: 1 : 100 | SHEET SIZE IS 36"X48" | Bayside R3R4 | PO.06