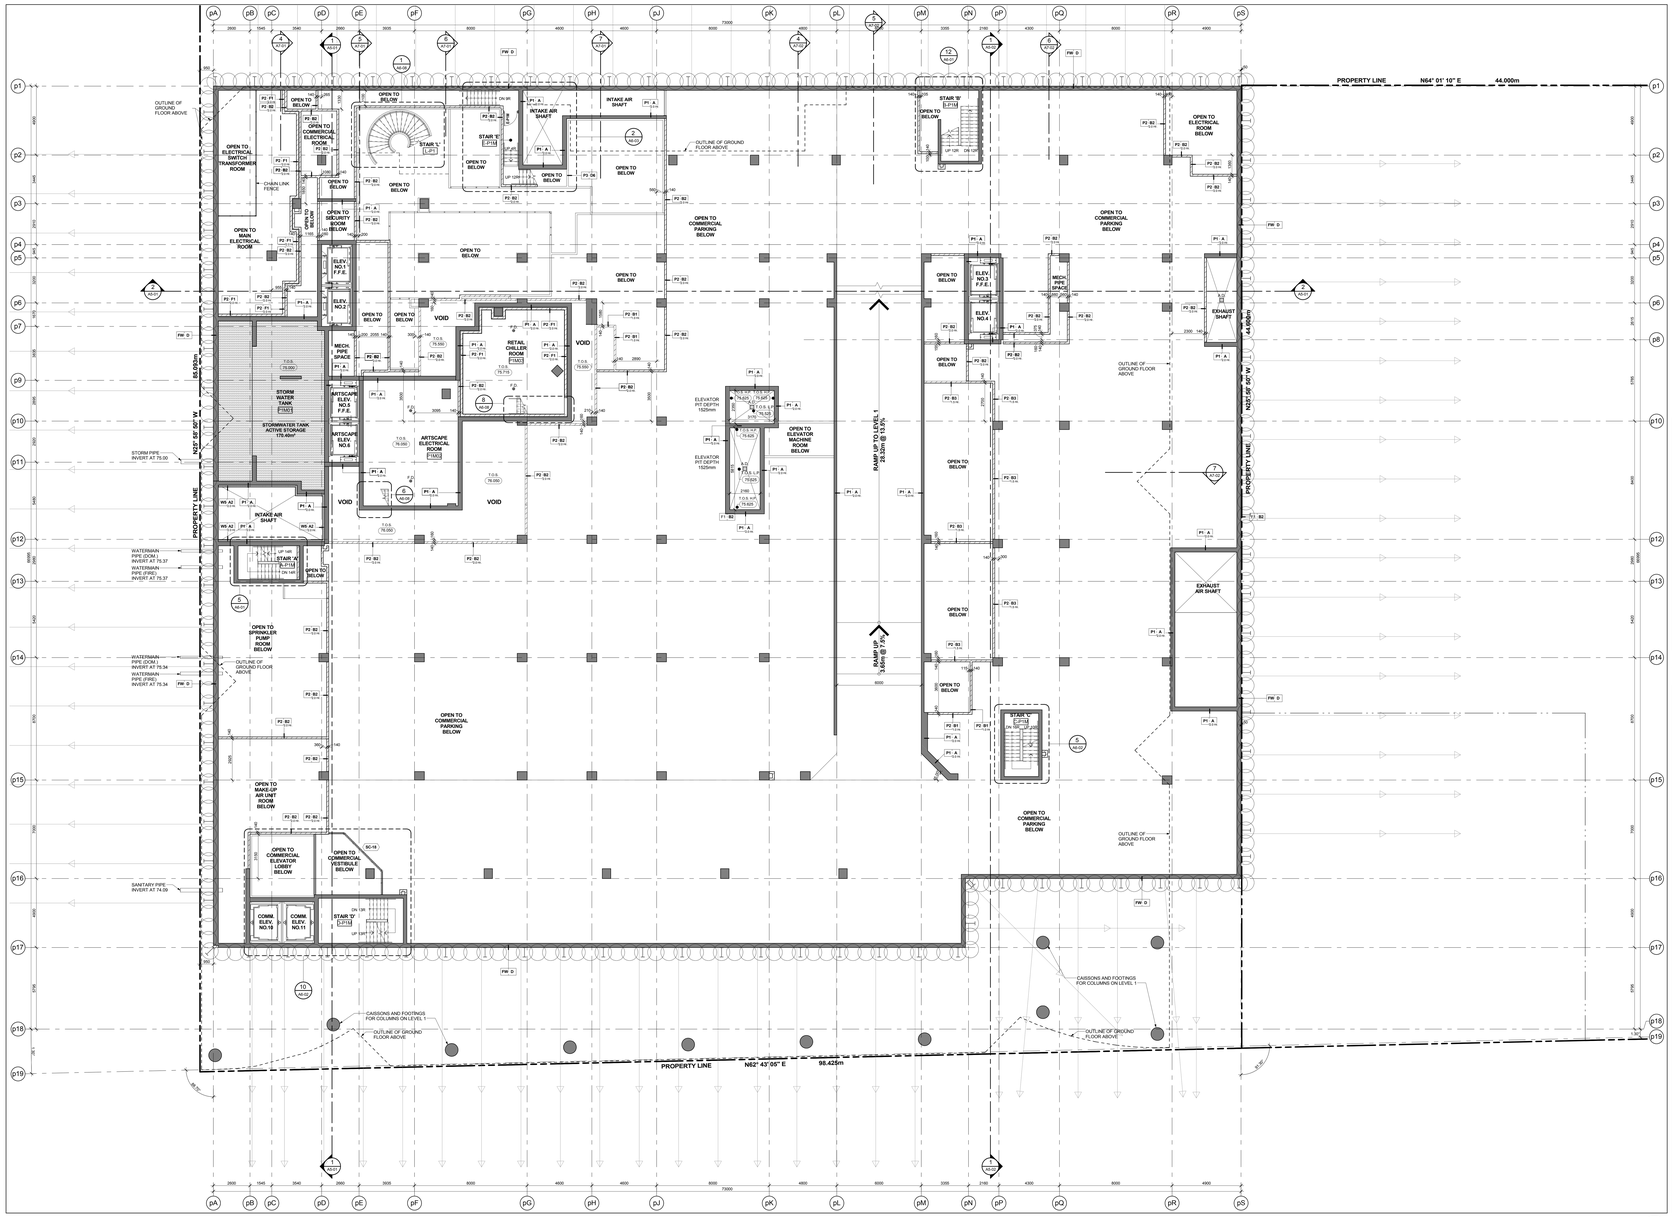
PROPERTY LINE N64° 01' 10" E 44.000m
PROPERTY LINE N62° 43' 05" E 98.425m
OUTLINE OF GROUND FLOOR ABOVE
OPEN TO ELECTRICAL SWITCH TRANSFORMER ROOM
OPEN TO MAIN ELECTRICAL ROOM
OPEN TO COMMERCIAL ELECTRICAL ROOM
OPEN TO SECURITY ROOM BELOW
OPEN TO COMMERCIAL PARKING BELOW
OPEN TO MAKE-UP AIR UNIT ROOM BELOW
OPEN TO COMMERCIAL ELEVATOR LOBBY BELOW
OPEN TO COMMERCIAL VESTIBULE BELOW
OPEN TO SPRINKLER PUMP ROOM BELOW
OPEN TO ELECTRICAL ROOM BELOW
OPEN TO MECH. PIPE SPACE
OPEN TO MACHINE ROOM BELOW
STORM WATER TANK
ARTSCAPE ELECTRICAL ROOM
RETAIL CHILLER ROOM
INTAKE AIR SHAFT
EXHAUST SHAFT
EXHAUST AIR SHAFT
CAISSONS AND FOOTINGS FOR COLUMNS ON LEVEL 1
STORM PIPE INVERT AT 75.00
WATERMAIN PIPE (DOM.) INVERT AT 75.37
WATERMAIN PIPE (FIRE) INVERT AT 75.37
WATERMAIN PIPE (DOM.) INVERT AT 75.34
WATERMAIN PIPE (FIRE) INVERT AT 75.34
SANITARY PIPE INVERT AT 74.09
CHAIN LINK FENCE
VOID
ELEV. NO.1 P.F.E.
ELEV. NO.2
ELEV. NO.3
ELEV. NO.4
ARTSCAPE ELEV. NO.7 P.F.E.
ARTSCAPE ELEV. NO.8
COMM. ELEV. NO.10
COMM. ELEV. NO.11
MECH. PIPE SPACE
FW D
WE A2
P1 A
P2 B2
P2 B3
